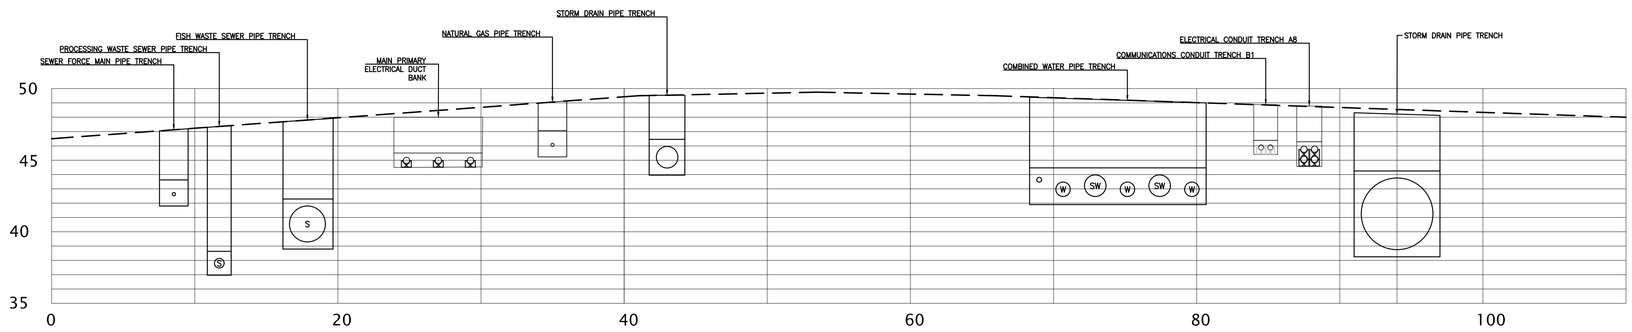

SECTION 9

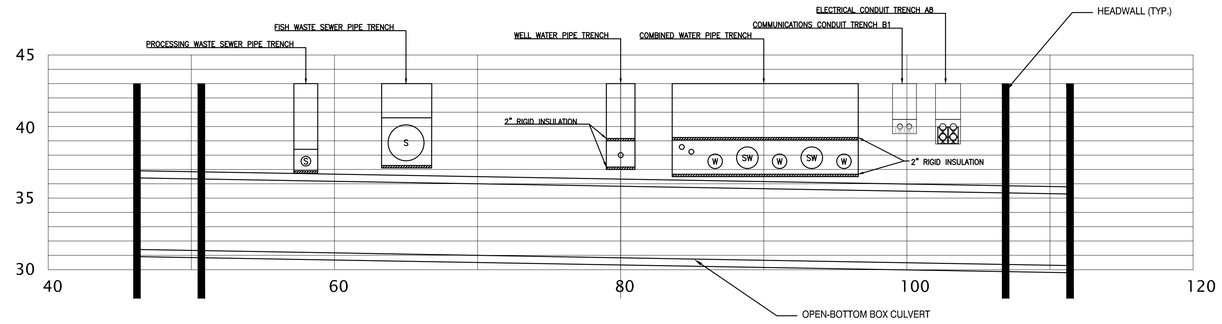

SECTION 10

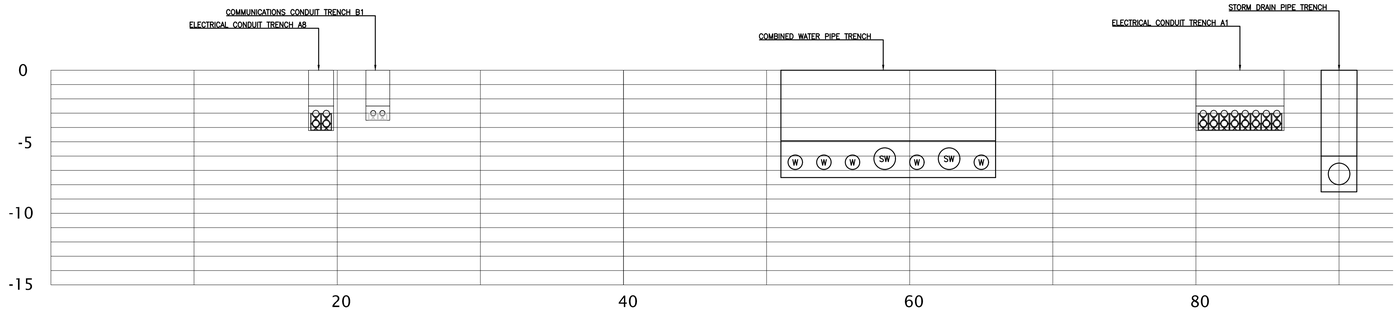

SECTION 11

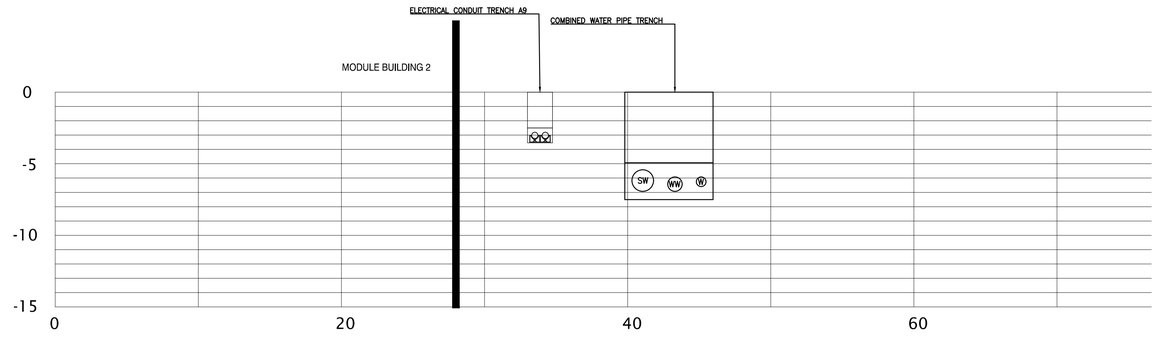

SECTION 12

UNDERGROUND UTILITY SECTIONS A1

NOT TO SCALE

REV	DESCRIPTION	DATE

ISSUED FOR PERMIT

CURRENT ISSUE STATUS:

TRUE NORTH:

SMRT Architects and Engineers
144 Fore Street/P.O. BOX 618
Portland, Maine 04104
1.877.700.7678
www.smrtinc.com
ARCHITECTURE | ENGINEERING | PLANNING | INTERIORS | ENERGY

Ransom Consulting Engineers and Scientists
400 Commercial Street, Suite 400
Portland, Maine 04101

NORDIC AQUAFARMS
285 NORTHPORT AVENUE

BELFAST, MAINE

UTILITY SECTIONS

SHEET TITLE:

0 1/2" 1" 2" 3"

SCALE: AS SHOWN

PROJECT MANAGER:	ADB	PROJECT NO:	18076
A/E OF RECORD:	ADJ		
JOB CAPTAIN:	SP		
DRAWN BY:	WSM		
SMRT FILE:	CU303-18076	SHEET No.	CU303

©COPYRIGHT 2018 SMRTINC

NOT FOR CONSTRUCTION

24x36