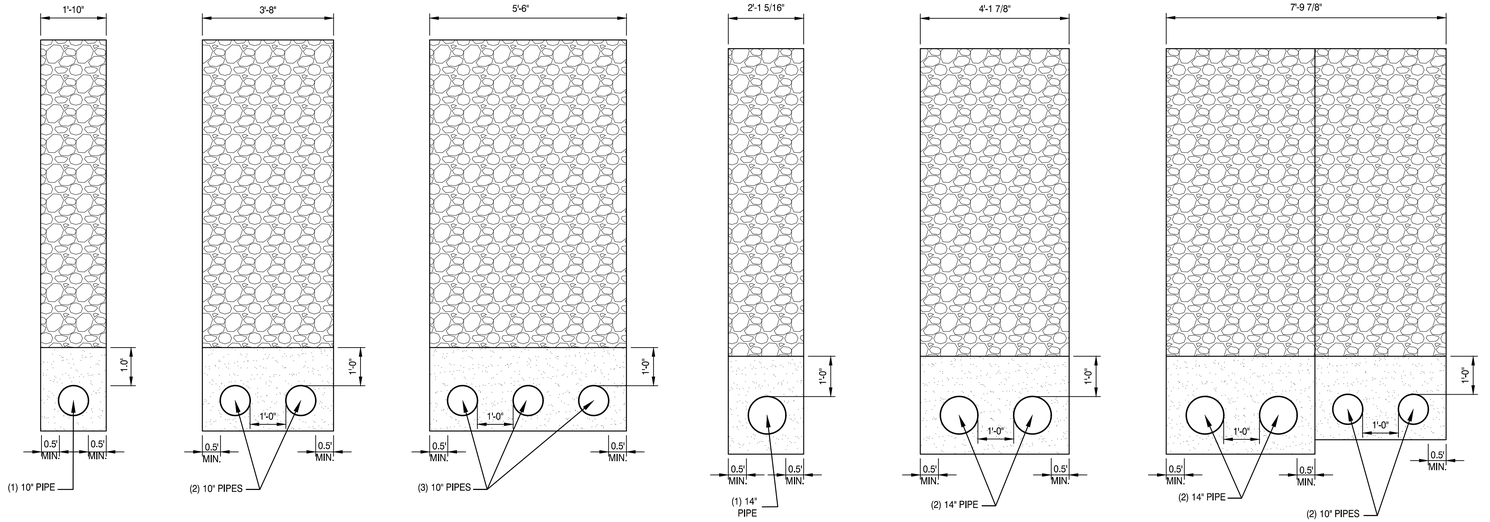

TRENCH D1A
(1) 10" FISH SWIM PIPES

TRENCH D1
(2) 10" FISH SWIM PIPES

TRENCH D2
(3) 10" FISH SWIM PIPE

TRENCH D3
(1) 14" FISH SWIM PIPE

TRENCH D4
(2) 14" FISH SWIM PIPE

TRENCH D5
(2) 14" AND (2) 10" FISH SWIM PIPE

SWIM PIPE TRENCHES
NOT TO SCALE — E1

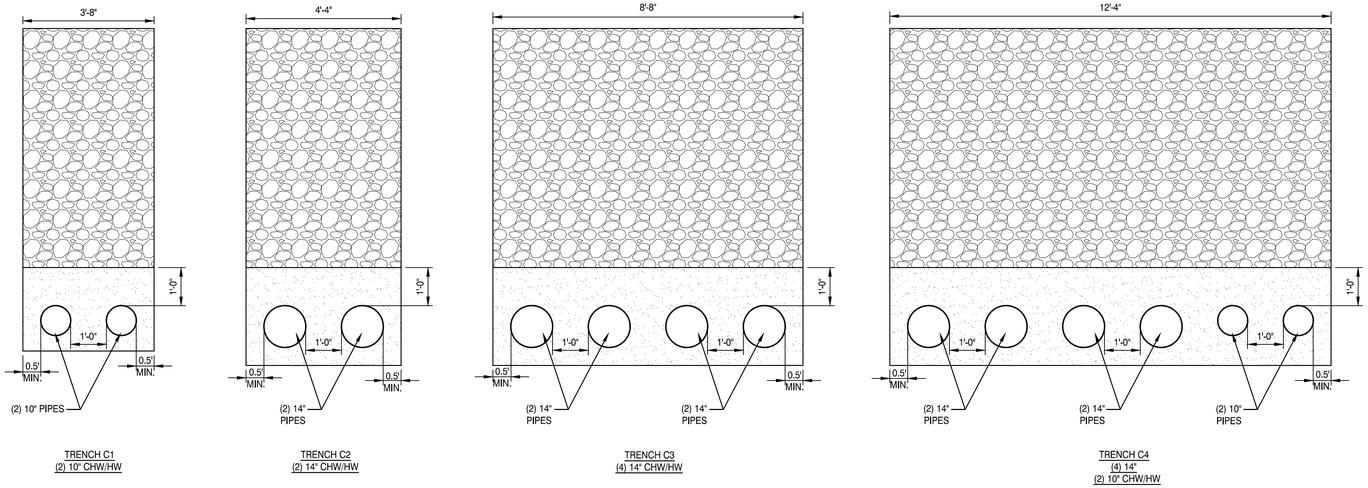

TRENCH C1
(2) 10" CHW/HW

TRENCH C2
(2) 14" CHW/HW

TRENCH C3
(4) 14" CHW/HW

TRENCH C4
(4) 14"
(2) 10" CHW/HW

HEATING/COOLING PIPE TRENCHES
NOT TO SCALE — A1

REV	DESCRIPTION	DATE

ISSUED FOR PERMIT

CURRENT ISSUE STATUS:

TRUE NORTH:

SMRT Architects and Engineers
144 Fore Street/P.O. BOX 618
Portland, Maine 04104
1.877.700.7678
www.smrtinc.com
ARCHITECTURE | ENGINEERING | PLANNING | INTERIORS | ENERGY
SMRT

RANSOM Consulting Engineers and Scientists
Ransom Consulting Engineers and Scientists
400 Commercial Street, Suite 400
Portland, Maine 04101

NORDIC AQUAFARMS
285 NORTHPORT AVENUE

BELFAST, MAINE

FISH PIPING
UTILITY DETAILS

SHEET TITLE:

0 1/2" 1" 2" 3"

SCALE: AS SHOWN

PROJECT MANAGER:	ADB	PROJECT NO:	18076
A/E OF RECORD:	ADJ		
JOB CAPTAIN:	SP		
DRAWN BY:	WSM		
SMRT FILE:	CU504-18076	SHEET No.	CU504

©COPYRIGHT 2018 SMRT INC

NOT FOR CONSTRUCTION

24x36