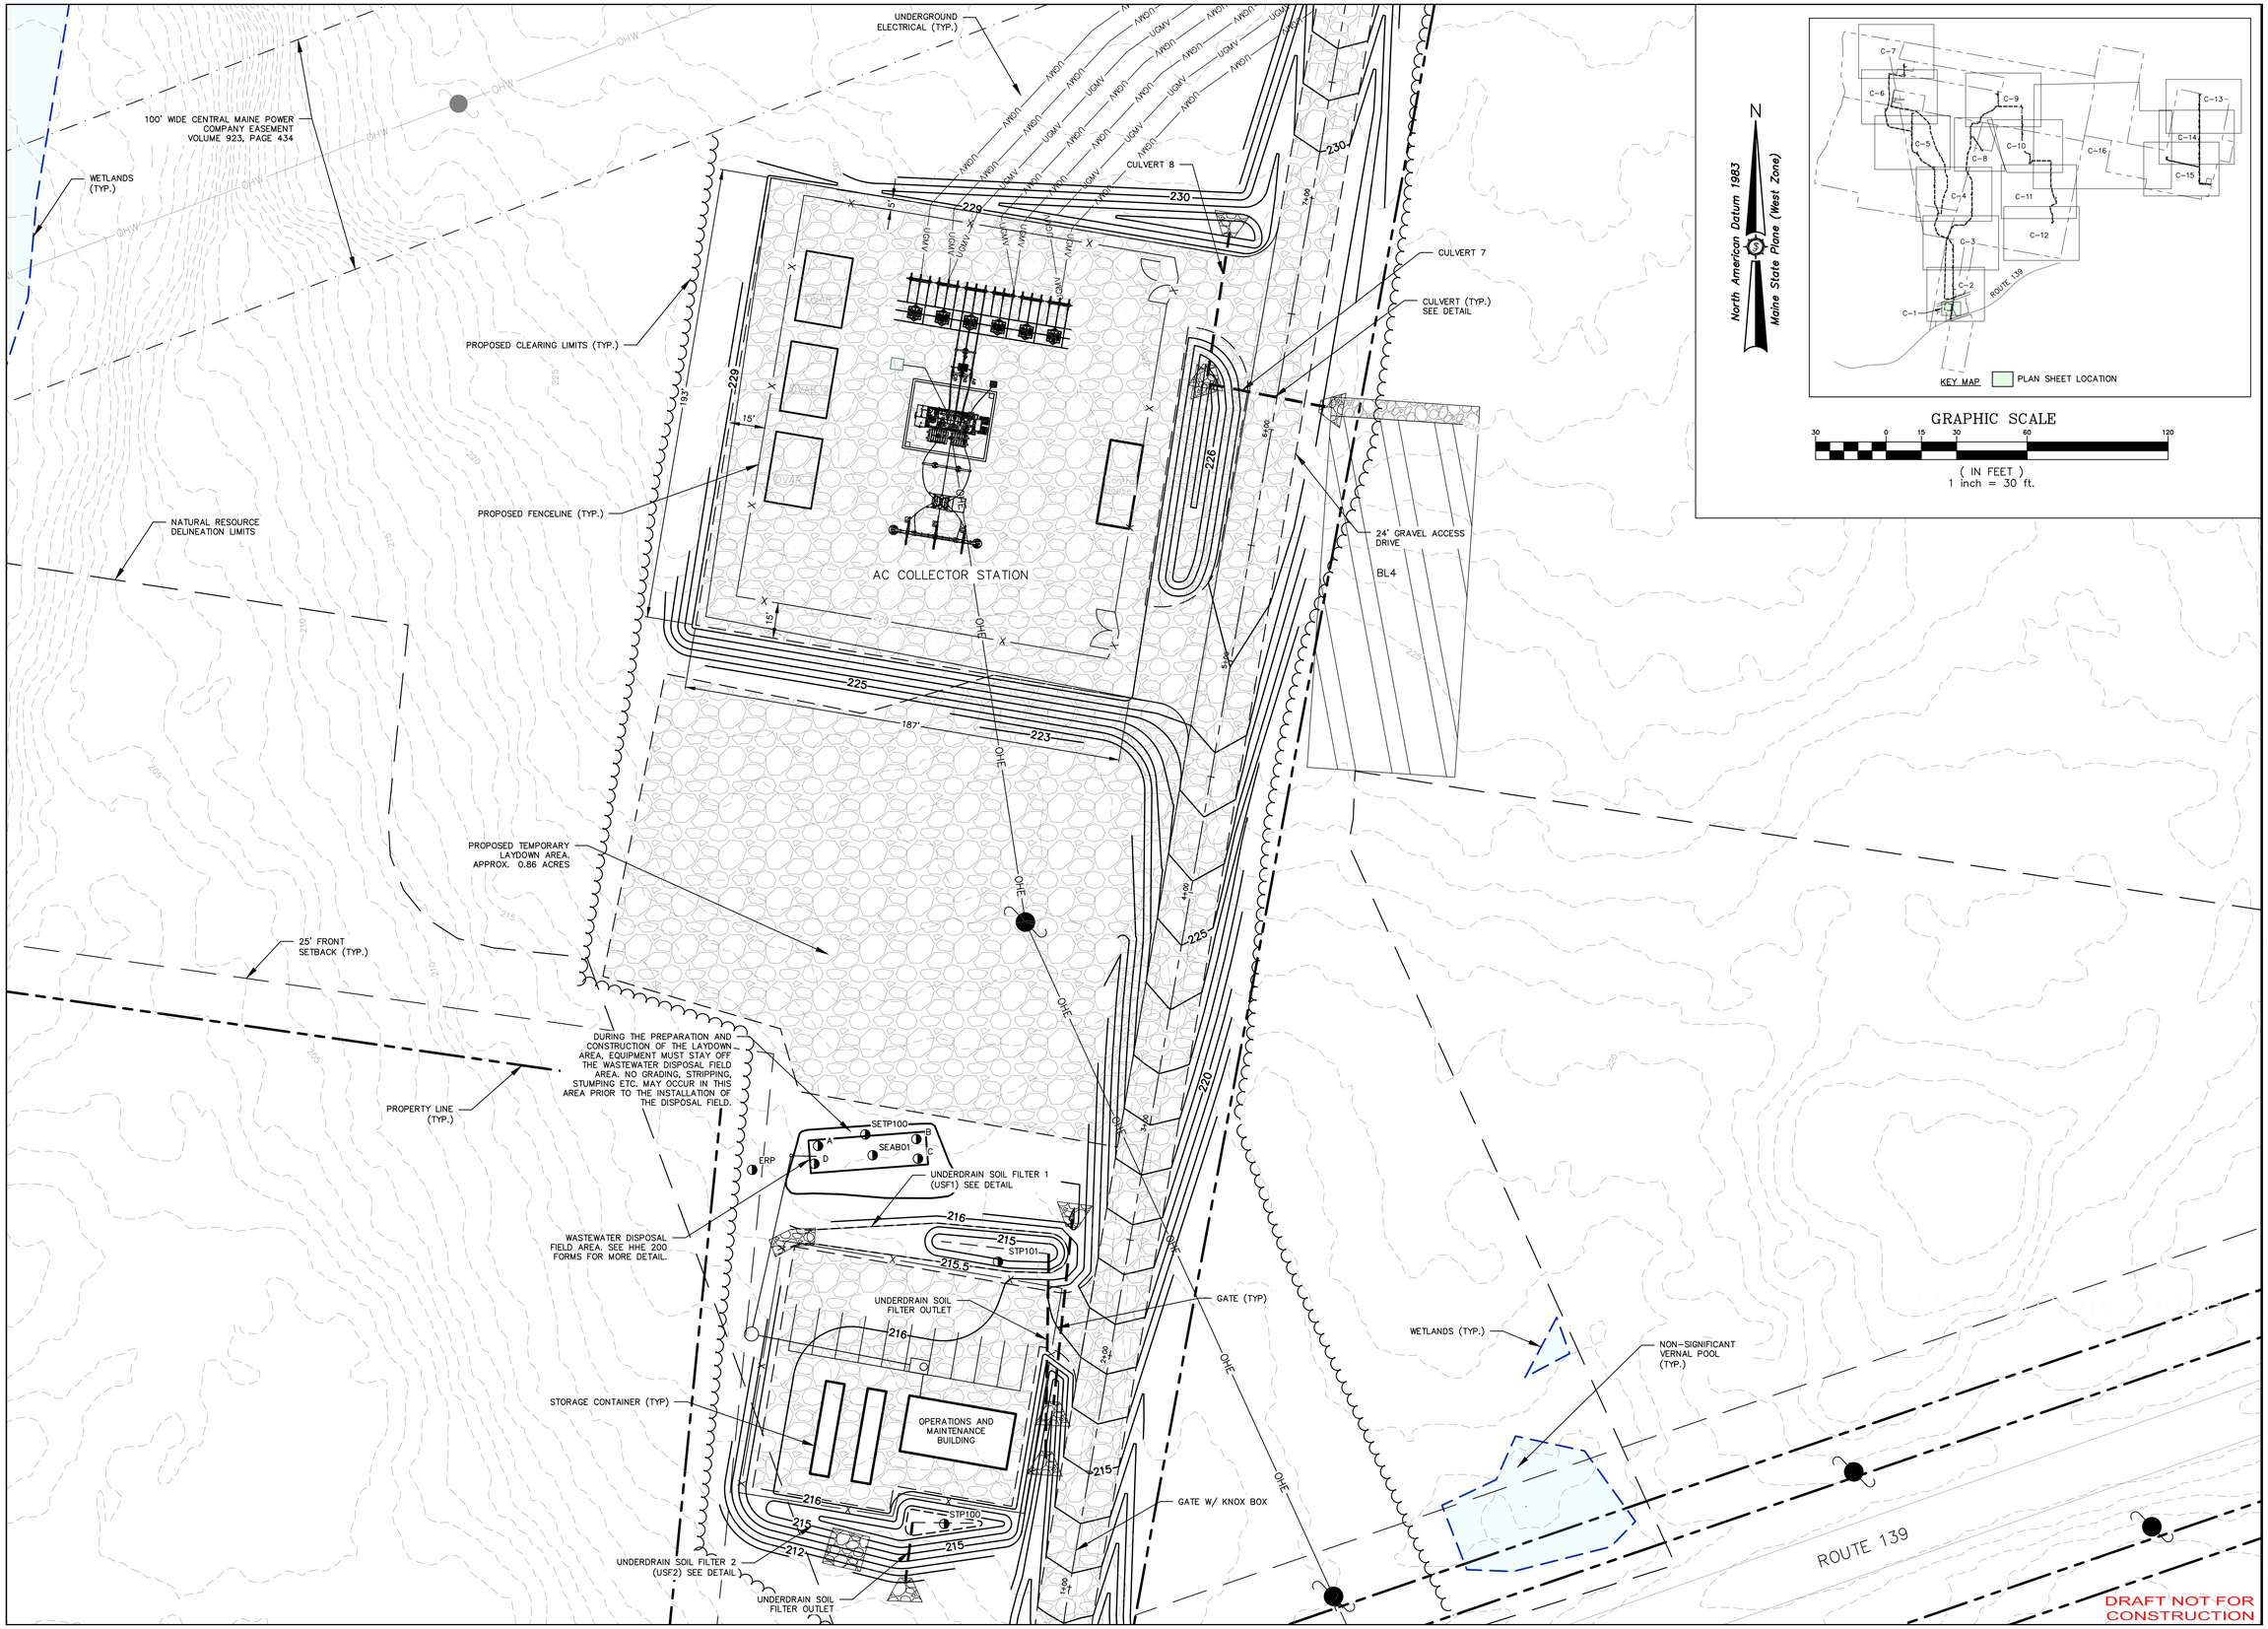

Rev. #	Dwg. By	Description	Date
1	AWD	DEP COMMENTS DATED 3-30-2022	06-03-2022

Designed By: BCH
Date: 04/08/2022
Scale:
Drawn By: AWD/MS
Approved: BCH
Checked: JAO

THREE CORNERS SOLAR, LLC
30 DANFORTH ST. SUITE 210
PORTLAND, ME 04101

Project Location: ROUTE 139 UNITY TWP, ME

Drawing Description: THREE CORNERS SOLAR ENERGY PROJECT: COLLECTOR STATION AND O&M PLAN

Seal: STATE OF MAINE BRETT C. HART No. 10658 LICENSED PROFESSIONAL ENGINEER 3/9/22

Project No. 261.21.01

Engineer: ENGINEERING SURVEYING
Sewall
The evolution of expertise
www.sewall.com 1 800 648 4202

Phase: PERMIT

Sheet No. C-1