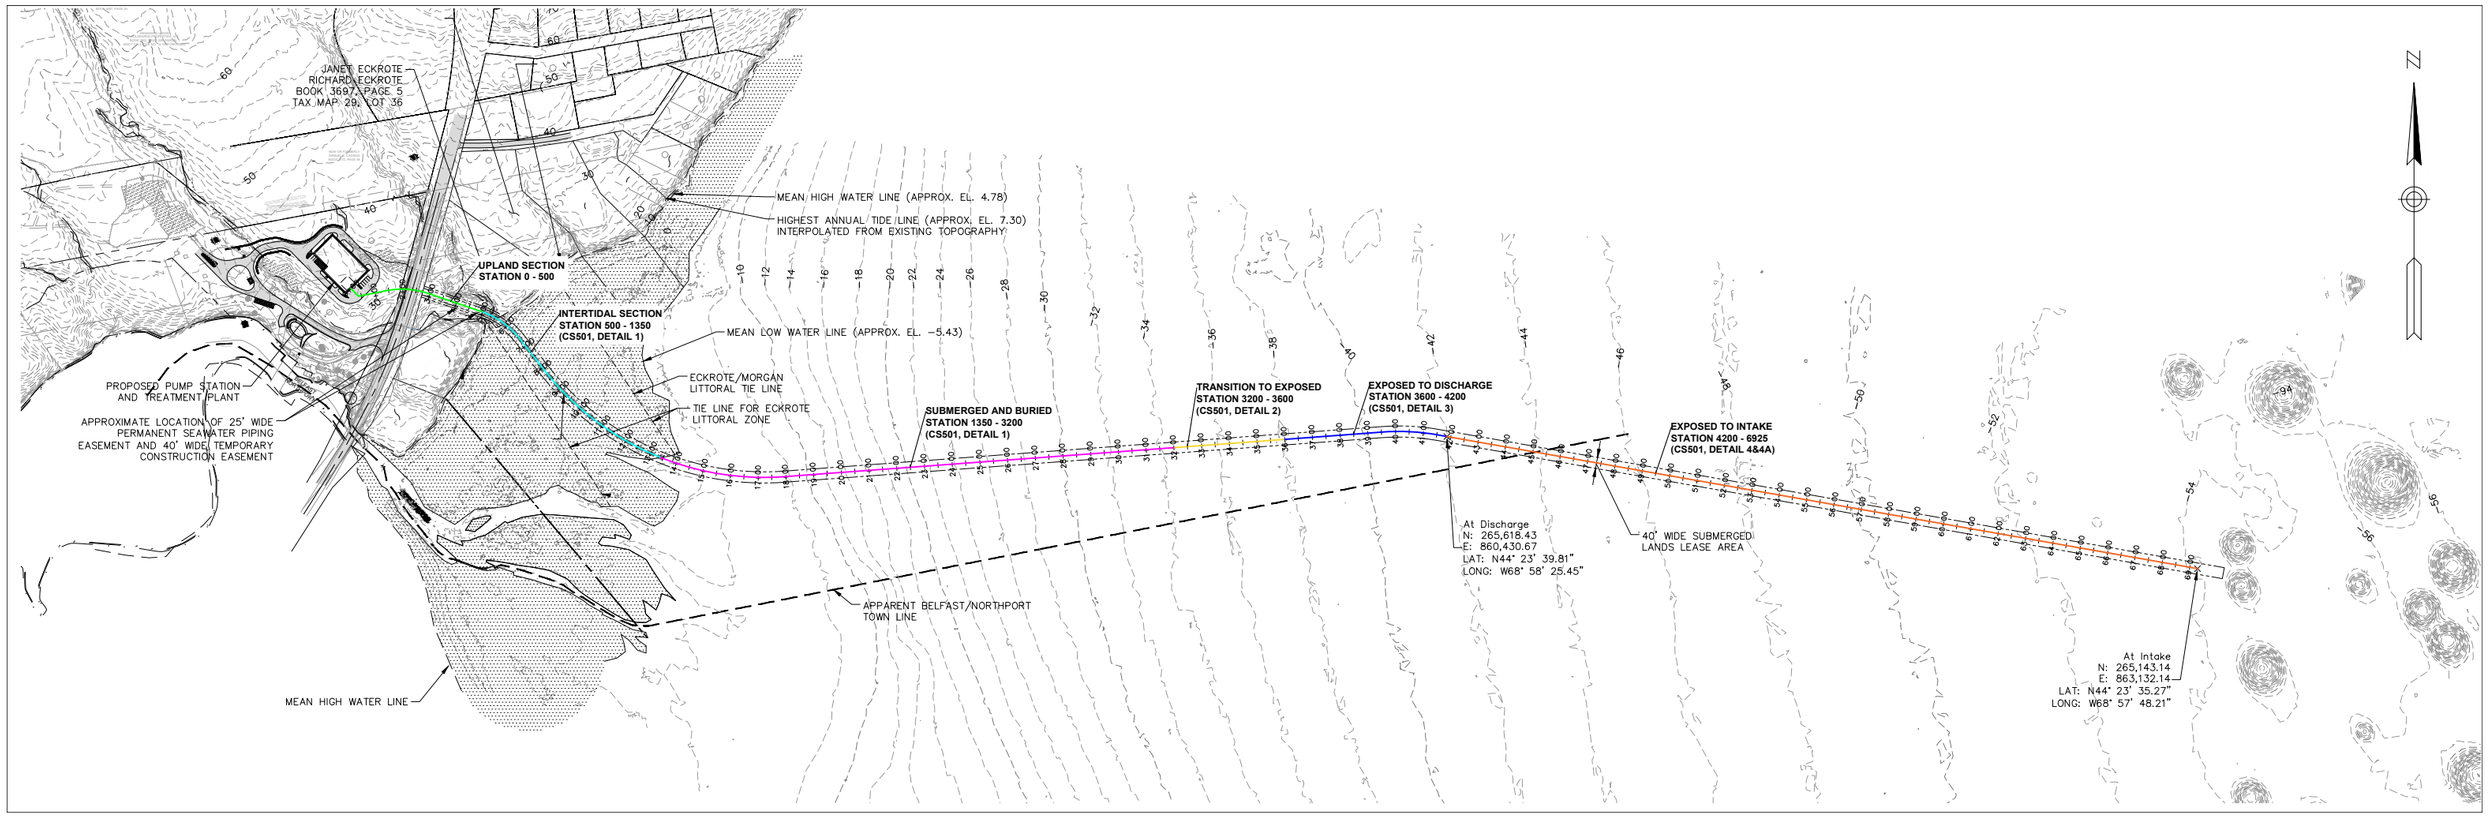
JANET ECKROTE
RICHARD ECKROTE
BOOK 3697, PAGE 5
TAX MAP 29, LOT 36
MEAN HIGH WATER LINE (APPROX. EL. 4.78)
HIGHEST ANNUAL TIDE LINE (APPROX. EL. 7.30)
INTERPOLATED FROM EXISTING TOPOGRAPHY
UPLAND SECTION
STATION 0 - 500
INTERTIDAL SECTION
STATION 500 - 1350
(CS501, DETAIL 1)
MEAN LOW WATER LINE (APPROX. EL. -5.43)
ECKROTE/MORGAN
LITTORAL TIE LINE
TIE LINE FOR ECKROTE
LITTORAL ZONE
PROPOSED PUMP STATION
AND TREATMENT PLANT
APPROXIMATE LOCATION OF 25' WIDE
PERMANENT SEAWATER PIPING
EASEMENT AND 40' WIDE TEMPORARY
CONSTRUCTION EASEMENT
SUBMERGED AND BURIED
STATION 1350 - 3200
(CS501, DETAIL 1)
TRANSITION TO EXPOSED
STATION 3200 - 3600
(CS501, DETAIL 2)
EXPOSED TO DISCHARGE
STATION 3600 - 4200
(CS501, DETAIL 3)
EXPOSED TO INTAKE
STATION 4200 - 6925
(CS501, DETAIL 4&4A)
At Discharge
N: 265,618.43
E: 860,430.67
LAT: N44° 23' 39.81"
LONG: W68° 58' 25.45"
40' WIDE SUBMERGED
LANDS LEASE AREA
APPARENT BELFAST/NORTHPORT
TOWN LINE
MEAN HIGH WATER LINE
At Intake
N: 265,143.14
E: 863,132.14
LAT: N44° 23' 35.27"
LONG: W68° 57' 48.21"
N