SHEET 1
SHEET 2

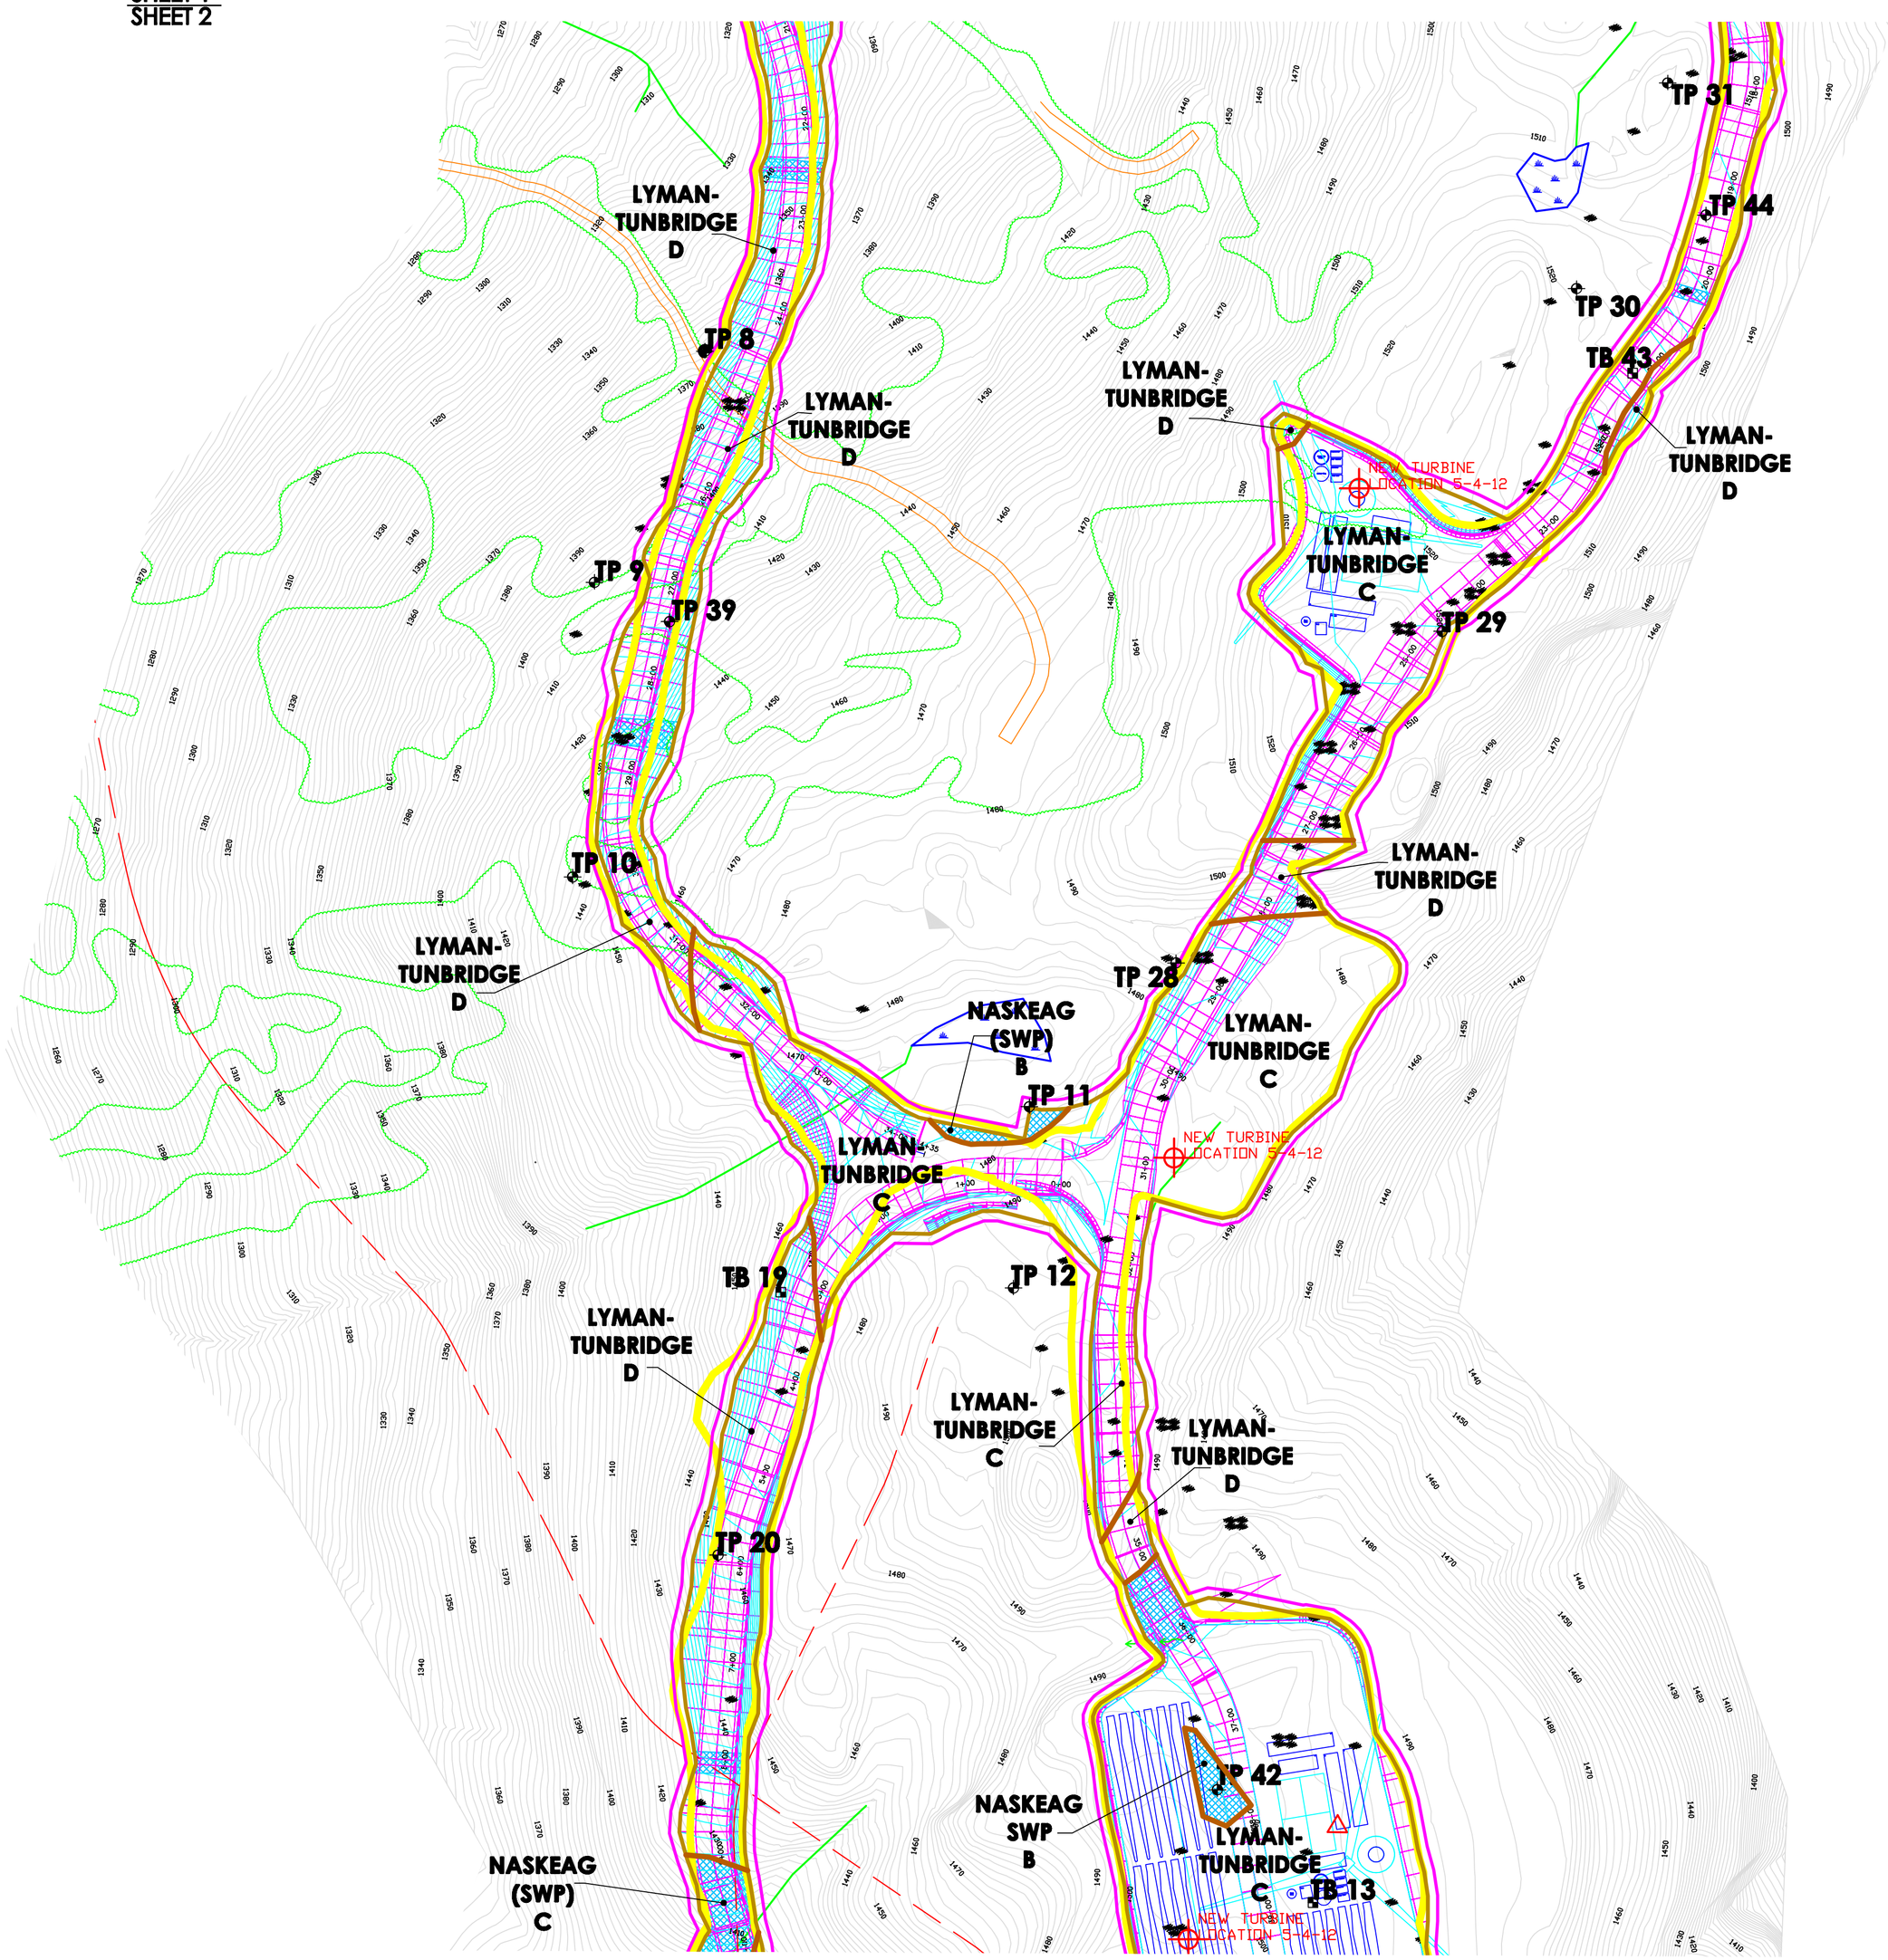


SHEET 2
SHEET 3

## SOILS MAP LEGEND:

- TP — SOIL TEST PIT
- TB — SOIL TEST BORING
- WETLAND AREA (JURISDICTIONAL) –POORLY OR VERY POORLY DRAINED SOIL AREA (HYDRIC SOIL)
- BEDROCK OUTCROP (LOCATED BY G.P.S.)
- MET TOWER
- WOODS ROAD (EXISTING)
- NON–WETLAND DRAINAGE
- STREAM
- LIMITS OF SOIL STUDY CORRIDOR
- ADJUSTED CLEARING LIMITS (5/4/12)
- NRCS SOIL BOUNDARY LINE
- NRCS SOIL NAME
- CLASS L SOIL BOUNDARY LINE
- DIXFIELD — CLASS L SOIL NAME
- AREA RECOMMENDED FOR CROSS–DRAINAGE (OXYAQUIC CONDITION, VERY POORLY TO SOMEWHAT POORLY AND/OR NATURAL SWALED, SUBJECT TO SURFACE AND/OR PERCHED GROUNDWATER FLOW DURING SPRING MELT AND TIMES OF HEAVY PRECIPITATION

GRAPHIC SCALE

100 0 50 100 200

( IN FEET )
1 inch = 100 ft.

## SLOPE DESIGNATION

| | |
|---|---|
| A | 0 - 3% |
| B | 3 - 8% |
| C | 8 - 20% |
| D | 20%+ |

NOTE: SEE ACCOMPANYING SOIL NARRATIVE REPORT, DATED JANUARY, 2011

THE ACCOMPANYING SOILS SURVEY MAP (CLASS "L"), SOIL PROFILE DESCRIPTIONS AND SOIL NARRATIVE REPORT WERE DONE IN ACCORDANCE WITH THE STANDARDS ADOPTED BY THE MAINE ASSOCIATION OF PROFESSIONAL SOIL SCIENTISTS, FEBRUARY 1995, AS AMENDED AND PREPARED BY ALBERT FRICK ASSOCIATES, SOIL SCIENTIST, SEALING THE PLANS AND REPORT.

STATE OF MAINE
ALBERT FRICK
66
CERTIFIED SOIL SCIENTIST

| DATE: | REVISIONS: |
|---|---|
| 12/29/10 | UPDATED ALIGNMENT AND SOILS MAP |
| 5/9/12 | UPDATED SOILS MAP BASED ON REVISED CLEARING LIMITS OF 5/4/12 |
| | |
| | |
| | |
| | |

# SOILS MAP
## CANTON MOUNTAIN WIND PROJECT
PATRIOT RENEWABLES
CANTON, MAINE
SHEET 2 of 4

Albert Frick Associates, Inc.
Soil Scientists & Site Evaluators
Gorham, Maine 04038

Drawn By: B.J. | Checked By: A.F.
Date: 11/2/2010 | Scale: 1" = 100'