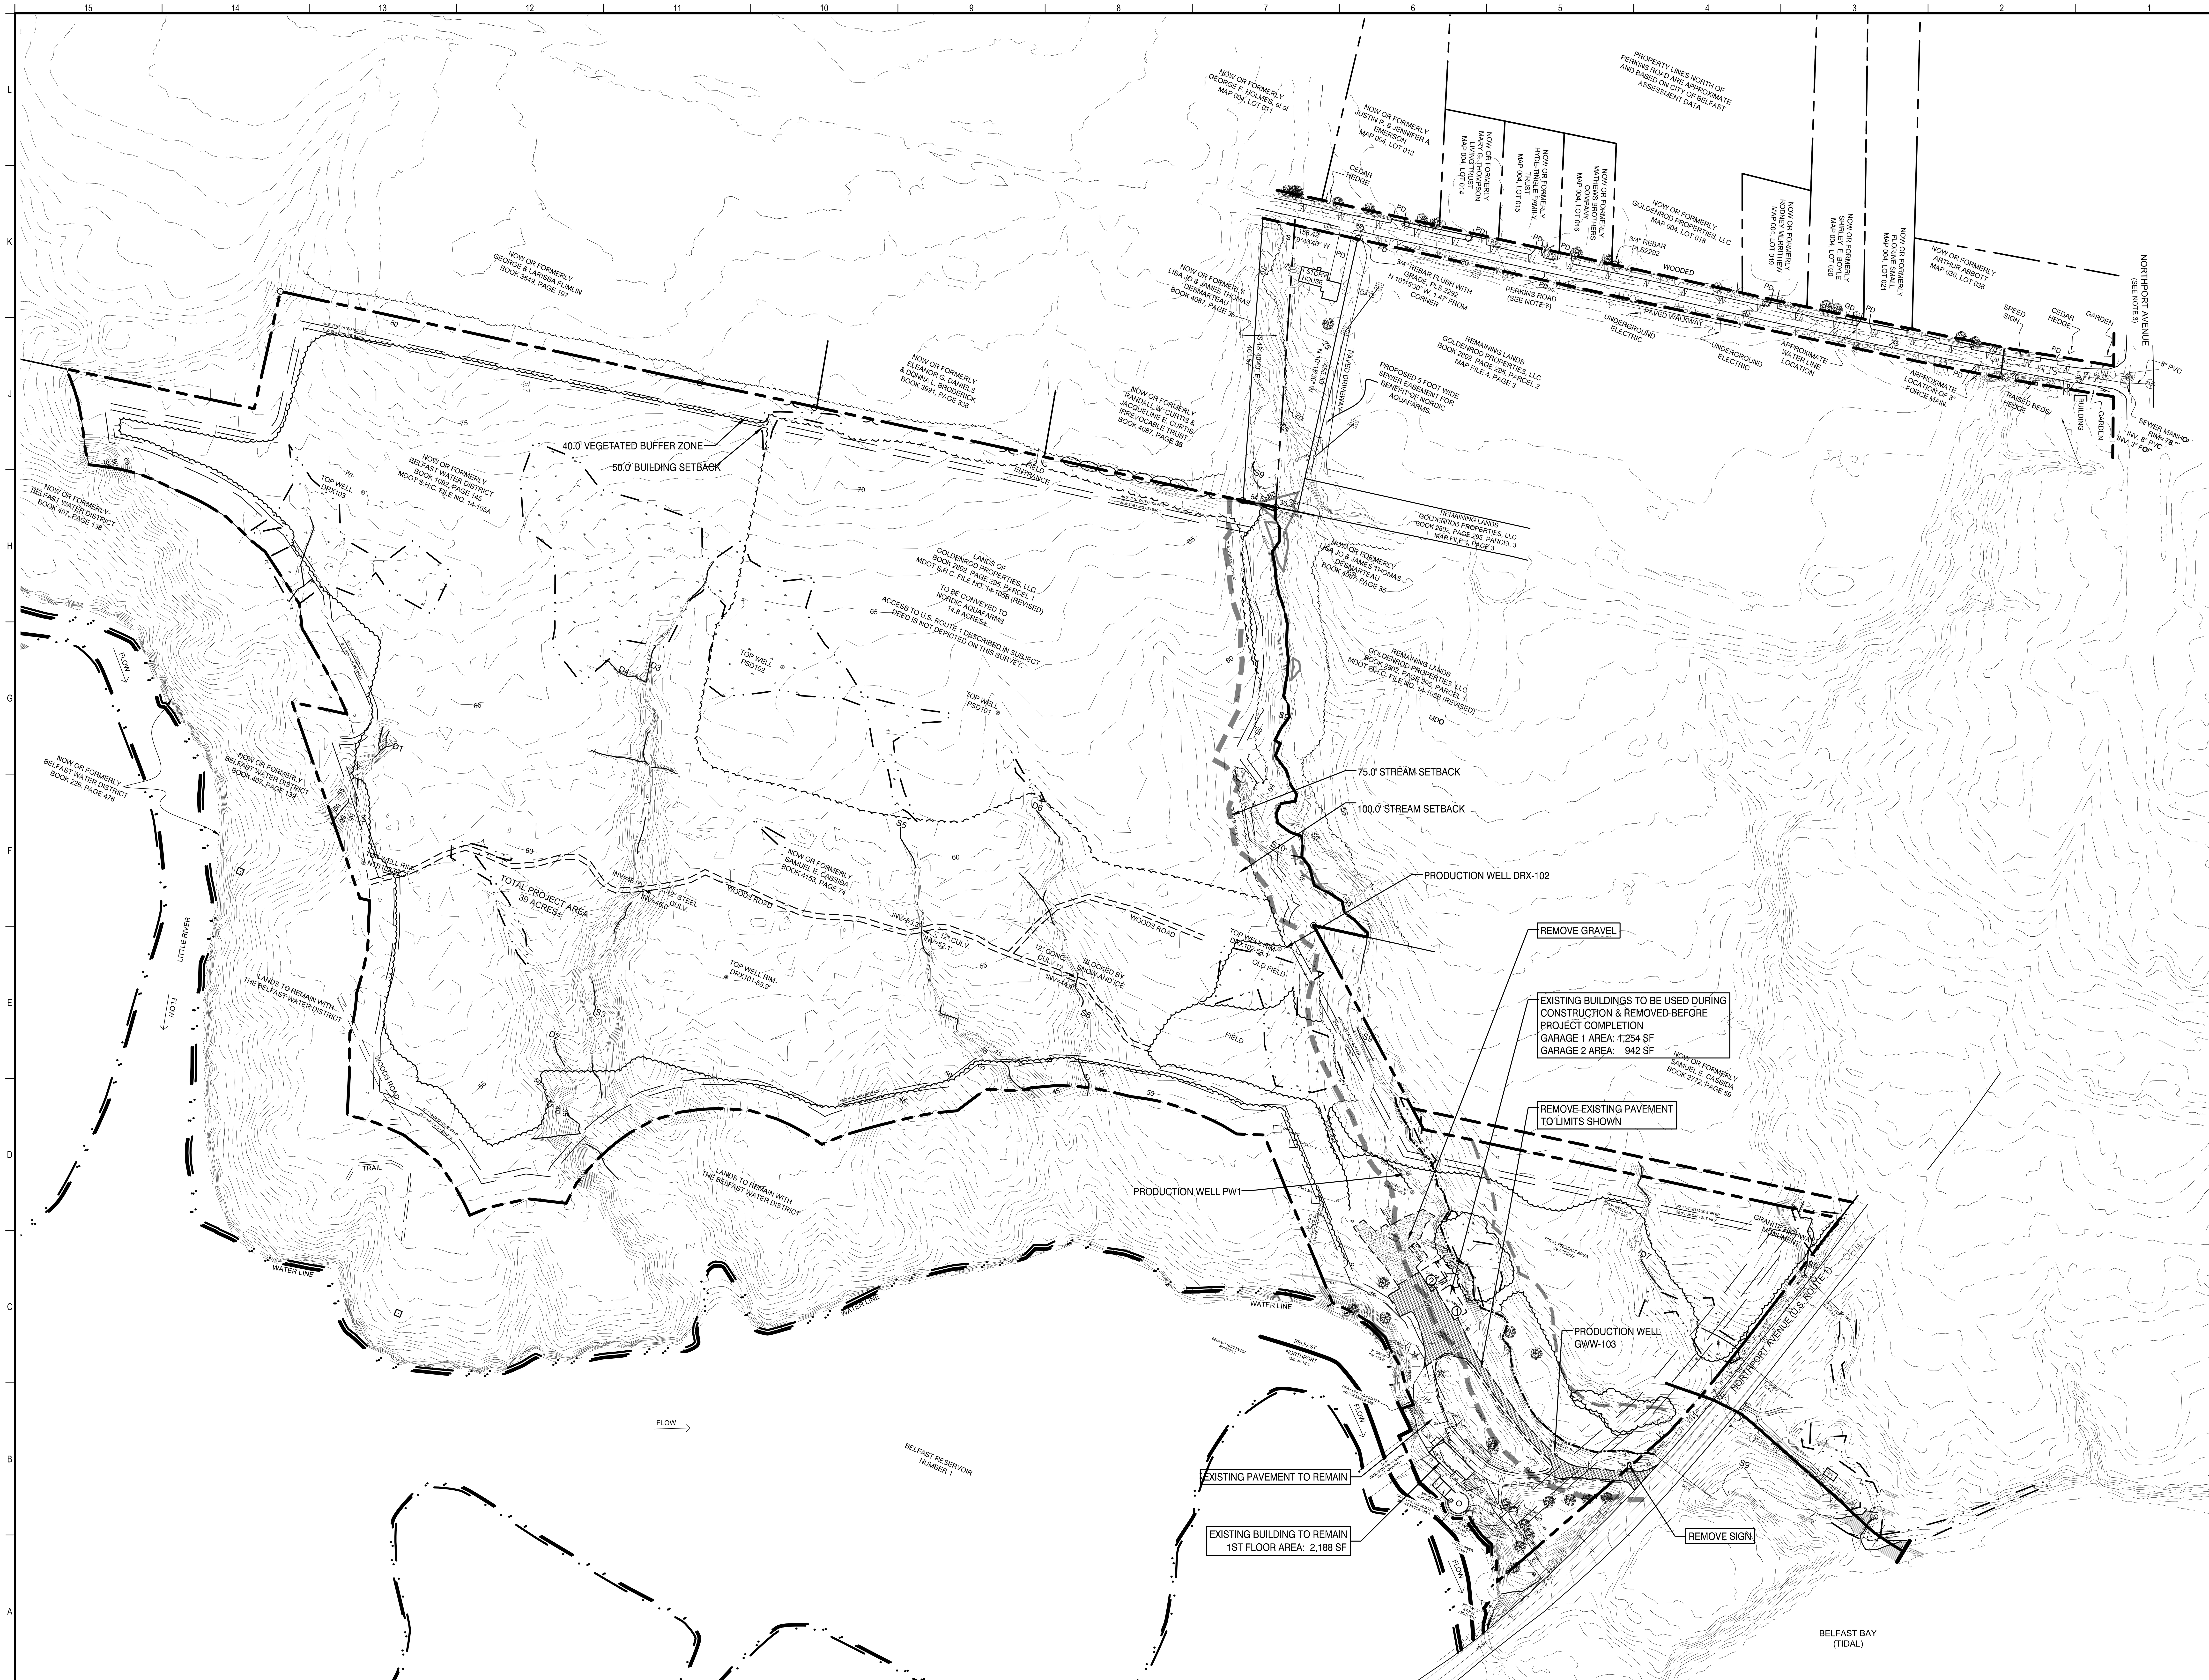

REV	DESCRIPTION	DATE

ISSUED FOR PERMIT

CURRENT ISSUE STATUS:

TRUE NORTH:

SMRT Architects and Engineers
144 Fore Street/P.O. BOX 618
Portland, Maine 04104
1.877.700.7678
www.smrtinc.com
ARCHITECTURE | ENGINEERING | PLANNING | INTERIORS | ENERGY

RANSOM Consulting Engineers and Scientists
Ransom Consulting Engineers and Scientists
400 Commercial Street, Suite 400
Portland, Maine 04101

NORDIC AQUAFARMS
285 NORTHPORT AVENUE

BELFAST, MAINE

EXISTING CONDITIONS & REMOVALS PLAN

SHEET TITLE:

0 60' 120' 240' 360'

SCALE: 1" = 120'

PROJECT MANAGER:	ADB	PROJECT NO:	18076
A/E OF RECORD:			
JOB CAPTAIN:	SP	CD101	
DRAWN BY:	WSM		
SMRT FILE:	CD101-18076	SHEET No.	

© COPYRIGHT 2016 SMRT INC.

NOT FOR CONSTRUCTION